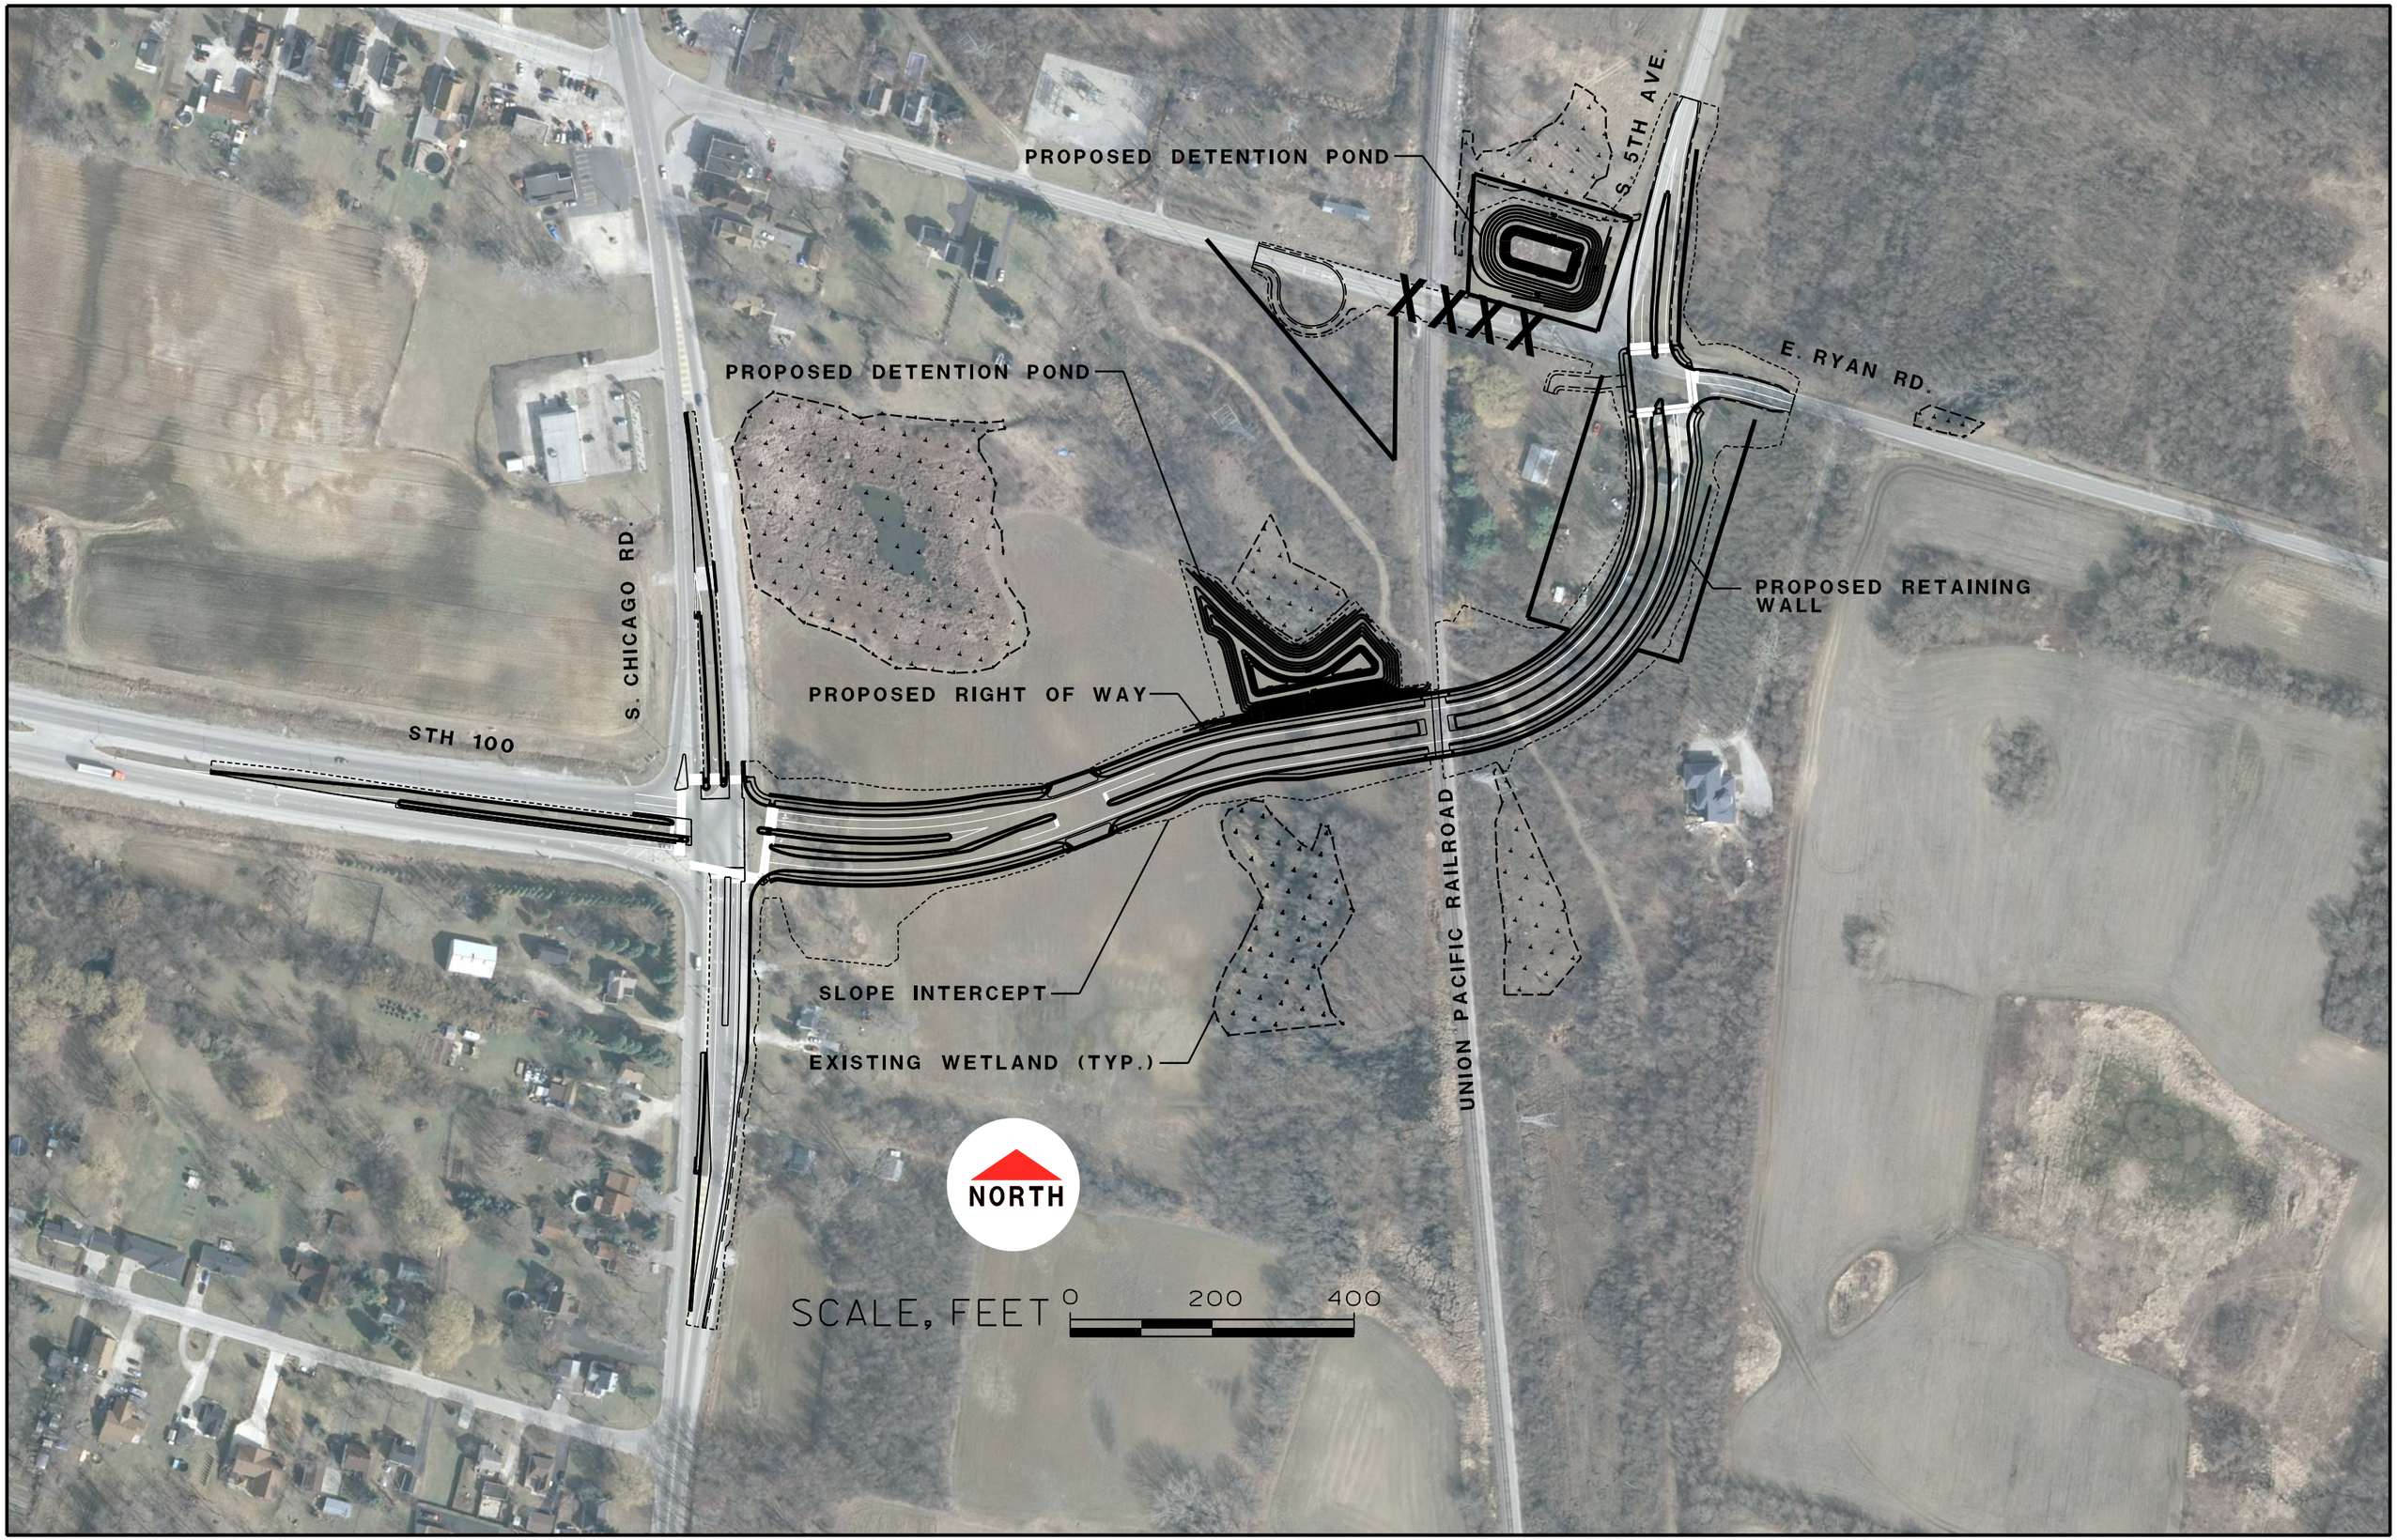
PROPOSED DETENTION POND
S. 5TH AVE.
XXXX
E. RYAN RD.
PROPOSED DETENTION POND
PROPOSED RETAINING WALL
S. CHICAGO RD.
PROPOSED RIGHT OF WAY
STH 100
UNION PACIFIC RAILROAD
SLOPE INTERCEPT
EXISTING WETLAND (TYP.)
NORTH
SCALE, FEET 0 200 400