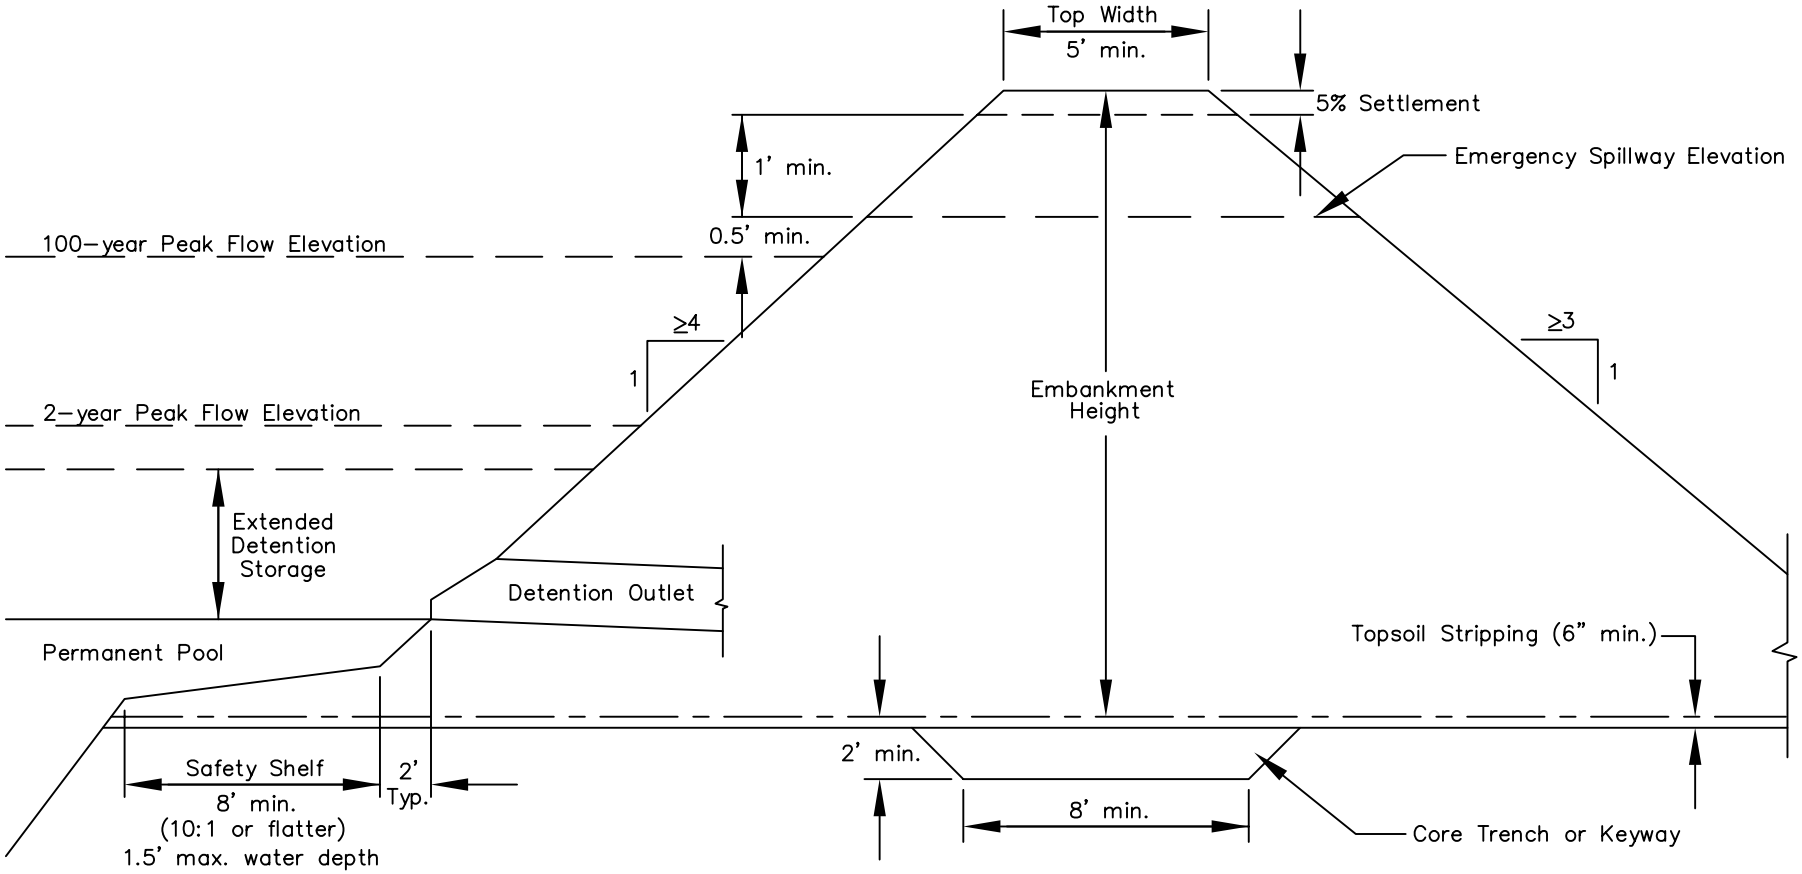

City of Oak Creek
Department of Public Works

Drawn By: P. Beiermeister	Scale: NTS
Appv. By:	Date: April, 2002

WET DETENTION BASIN CROSS SECTION | ST-29