ID.: 2987-00-14

S. 5TH AVENUE
S. CHICAGO ROAD TO E. RYAN ROAD
MILWAUKEE COUNTY

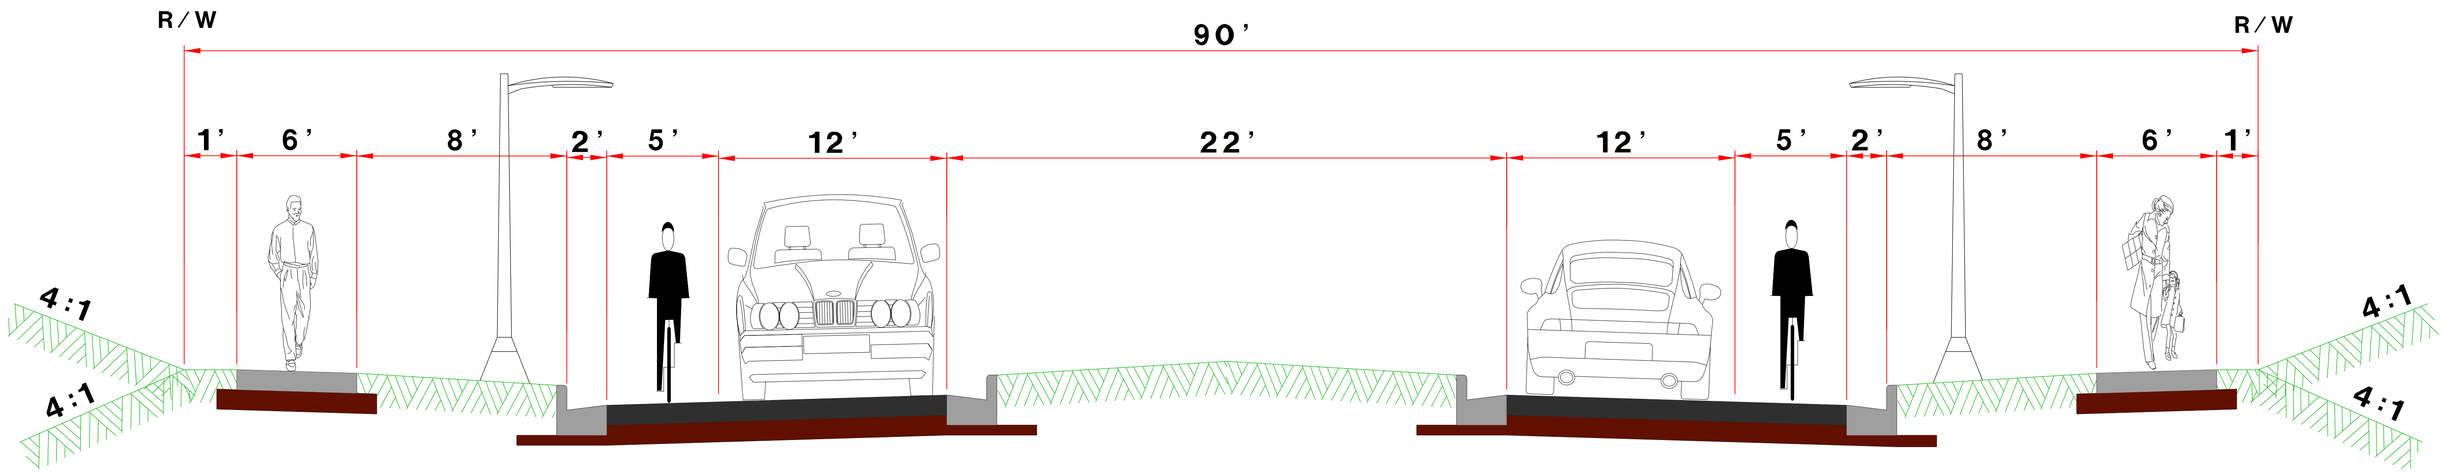

PREFERRED TYPICAL SECTION